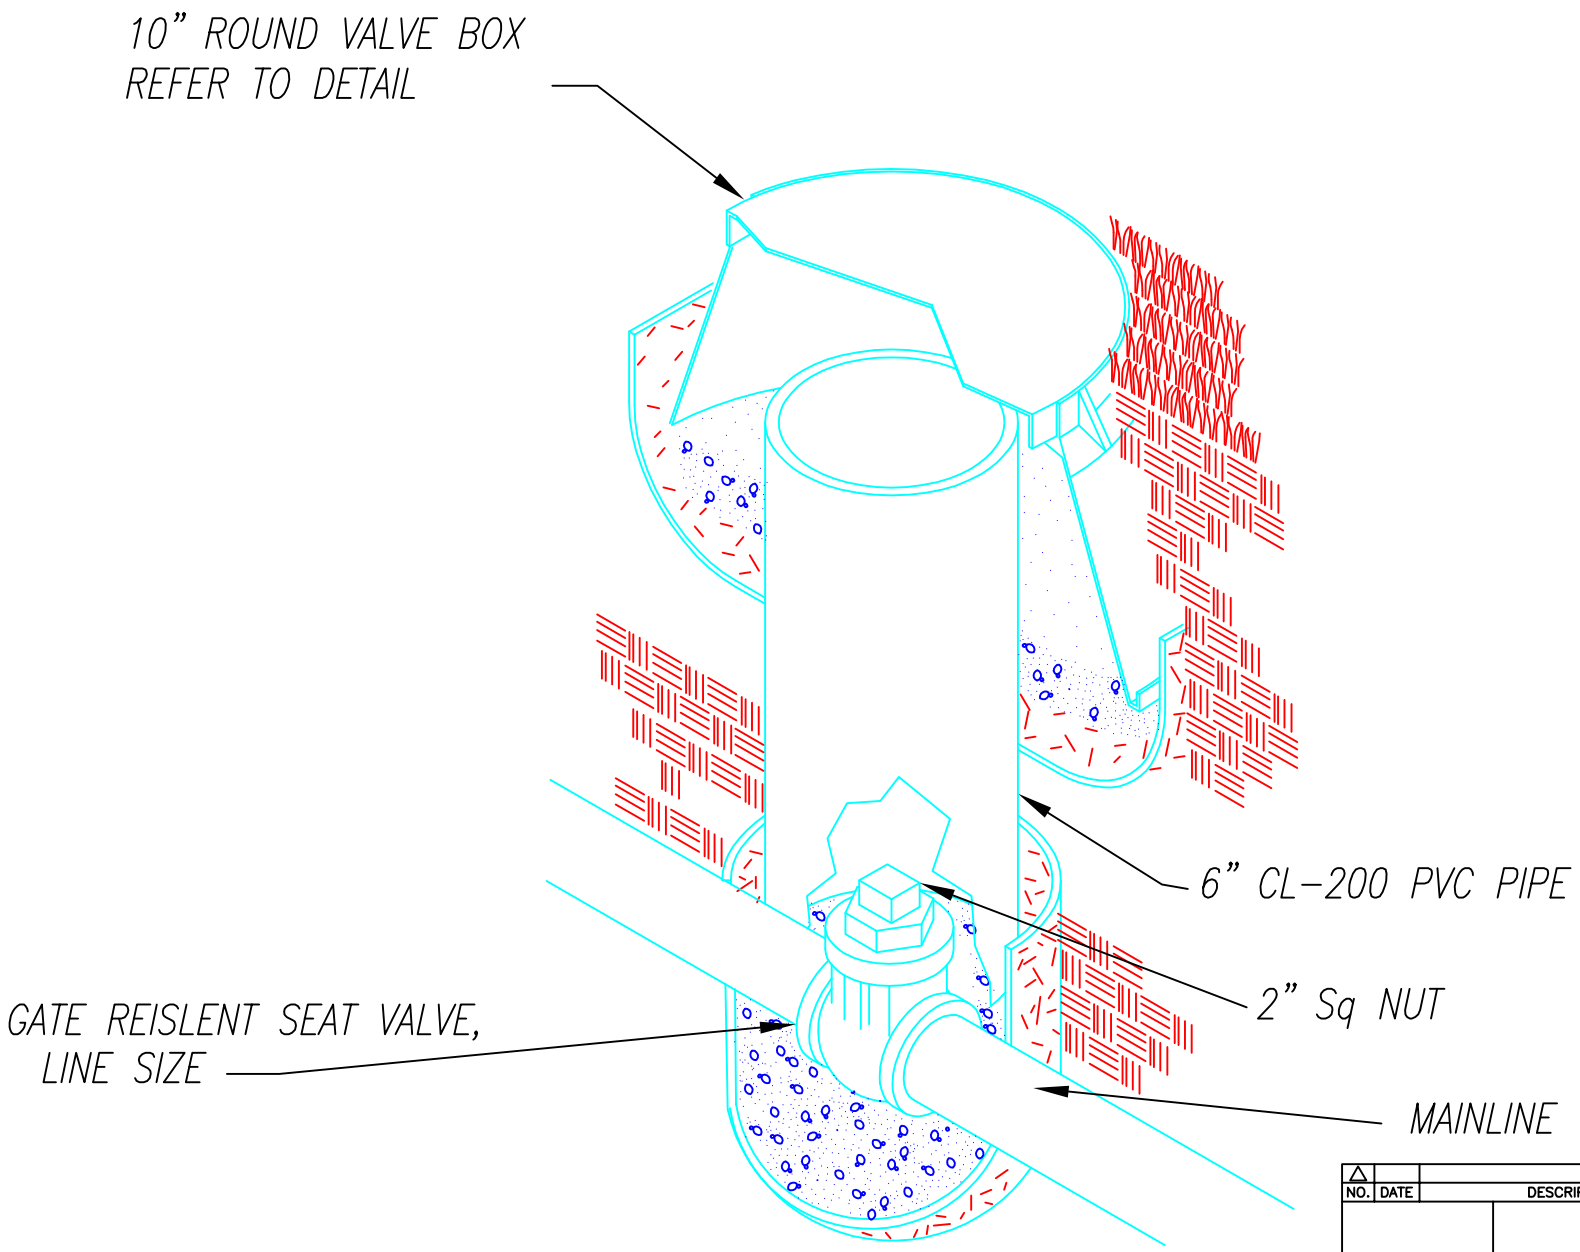

NOT TO SCALE

ISOLATION VALVE DETAIL

NO.	DATE	DESCRIPTION OF REVISION	AUTHORITY	MADE	APPR'D.

DENVER PUBLIC SCHOOLS
DEPARTMENT OF FACILITIES MANAGEMENT
SCHOOL DISTRICT NO. 1 SCHOOL NO. SITE NO. DENVER, CO

Irrigation Detail

DENVER PUBLIC SCHOOLS
DEPARTMENT OF FACILITIES MANAGEMENT
APPROVED CONTRACT DOCUMENT

DESIGNED BY:
DRAWN BY: FAH
CHECKED BY:
DATE: 02\18\03
SCALE: Not To Scale

Irrigation Detail

Denver Public Schools
2800 W.7th Ave
Denver Co
303 575-4125

DWG. NO. 02810-8

SHEET: 8 OF: 10