TENNIS

TRUE PLANE
SLOPE
REQUIREMENTS:

1" IN 20' - 0" TO 1" IN 30' - 0"
FAST DRY COURTS

1% MAXIMUM
HARD COURTS

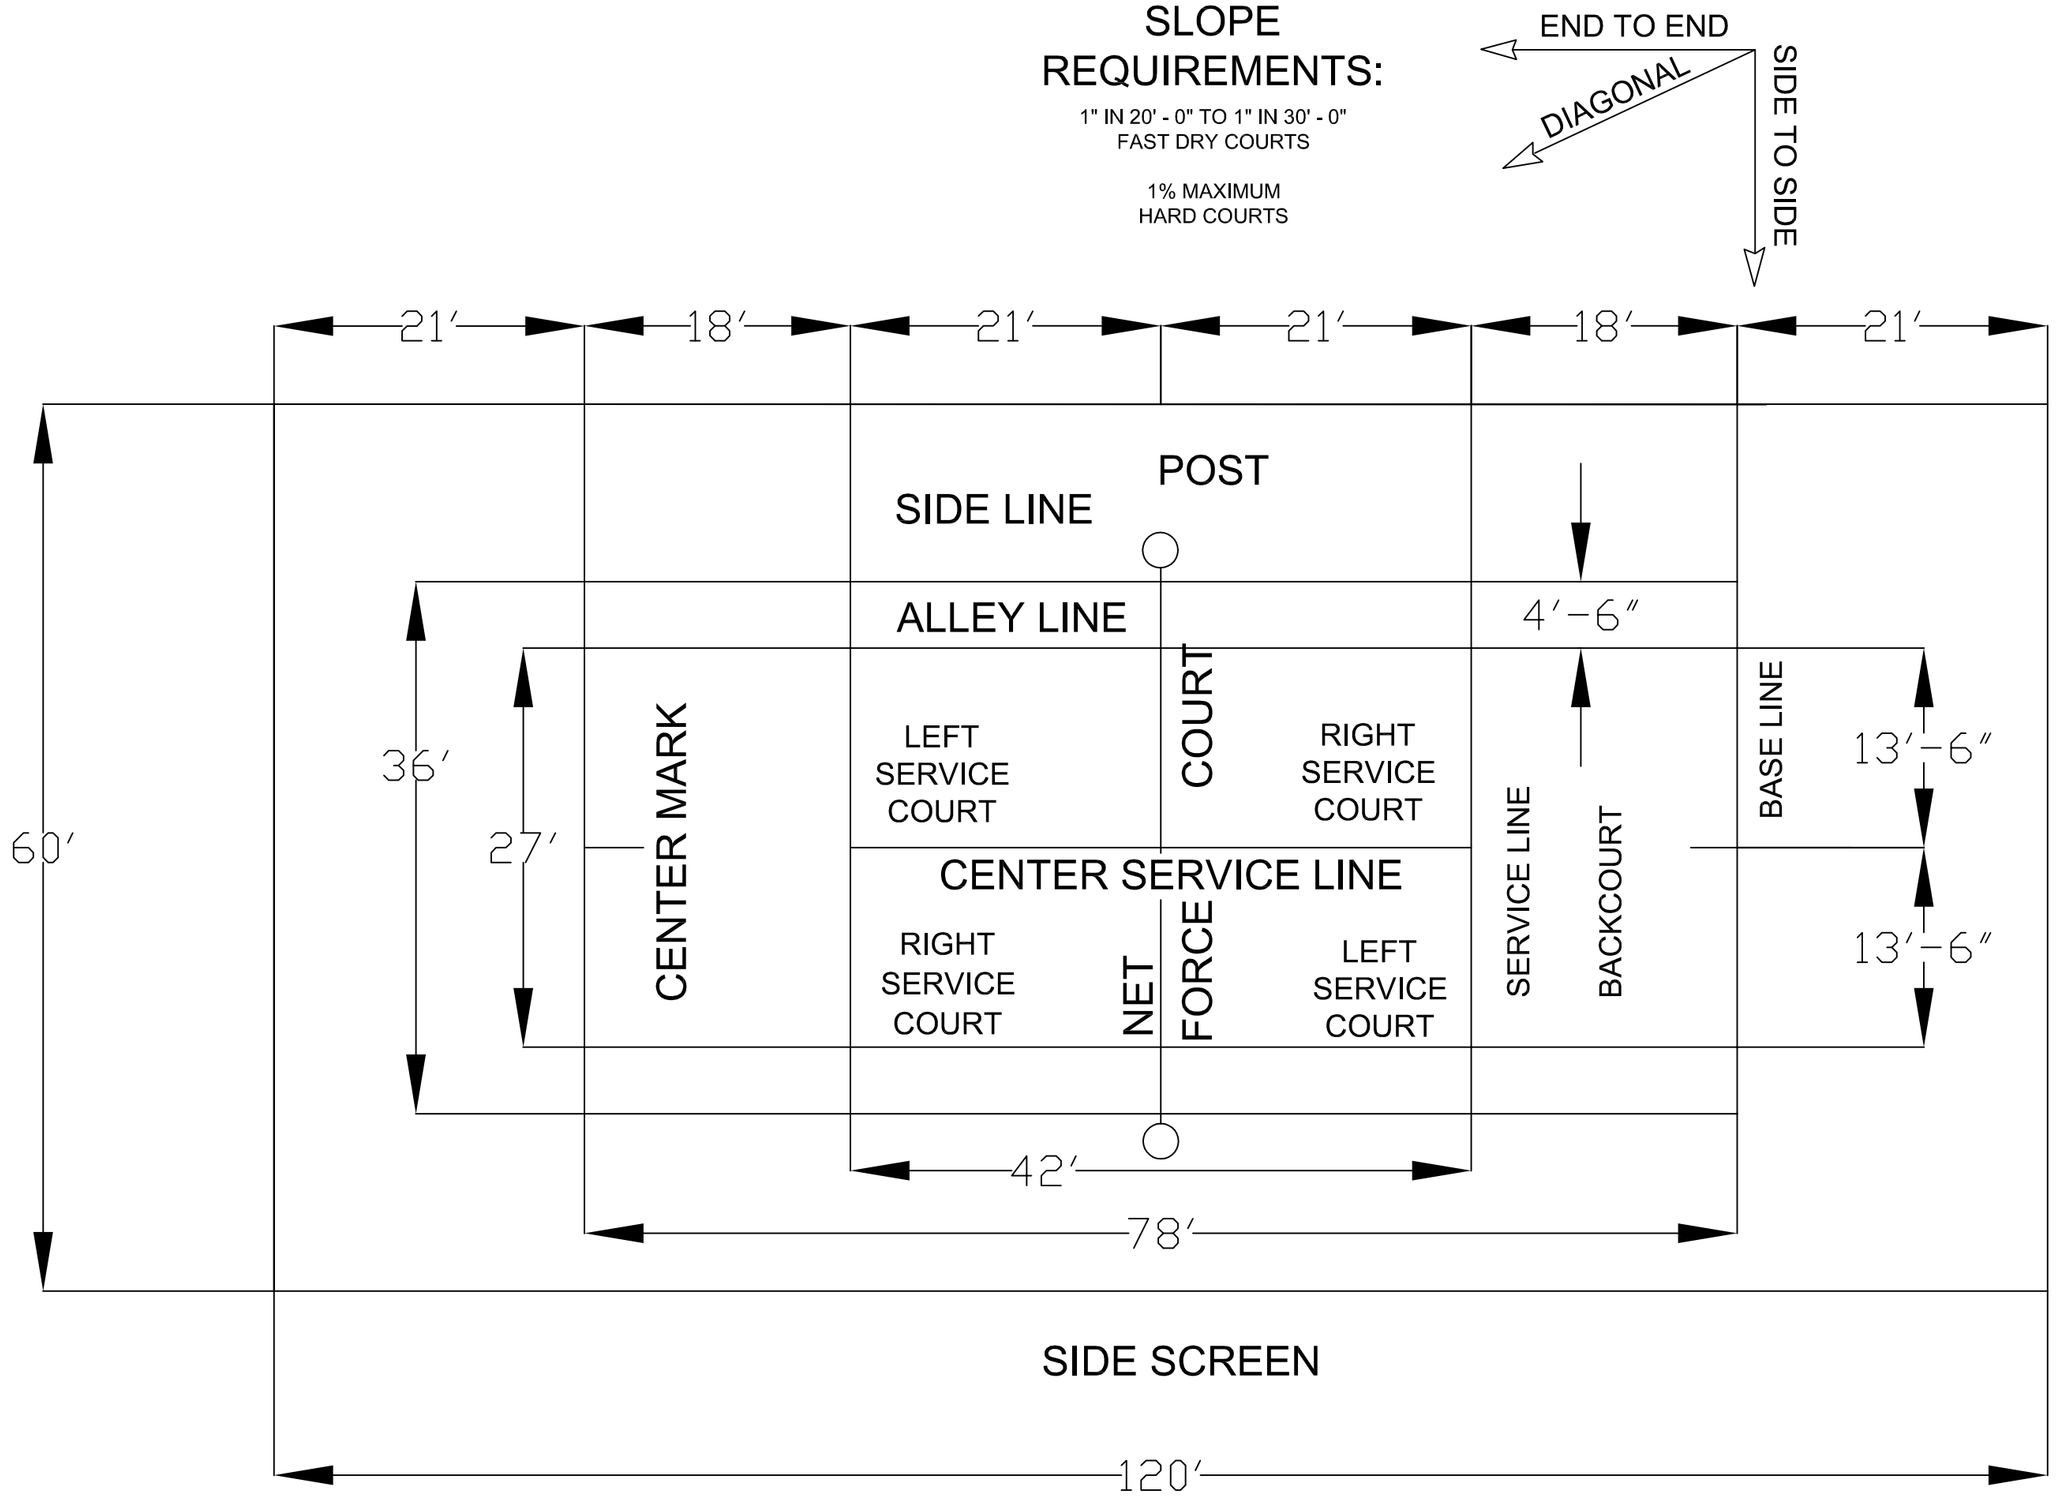

ALL PLAYING LINES ARE 2" IN WIDTH, EXCEPT THE BASELINE,
WHICH MAY BE BETWEEN 2" AND 4" IN WIDTH.

DENVER PUBLIC SCHOOLS DESIGN AND CONSTRUCTION STANDARDS
THIS STANDARD IS FOR REFERENCE ONLY

DPS Denver Public Schools
Revised: 9–30–09

DRAWING NAME:
TENNIS COURT DIAGRAM
–
DRAWING #: 00800–20